



1983 BMW
LIAM'S CAR

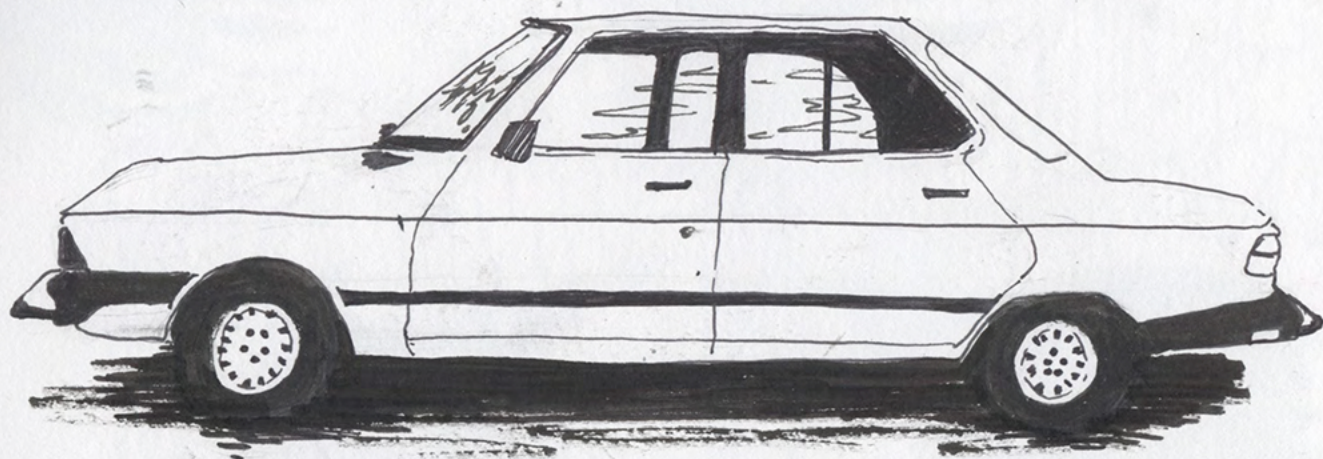

NORWAY SPRUCE
(Evergreen)



HATCHING
NIKKI TOSTA
OCT. 1 2025

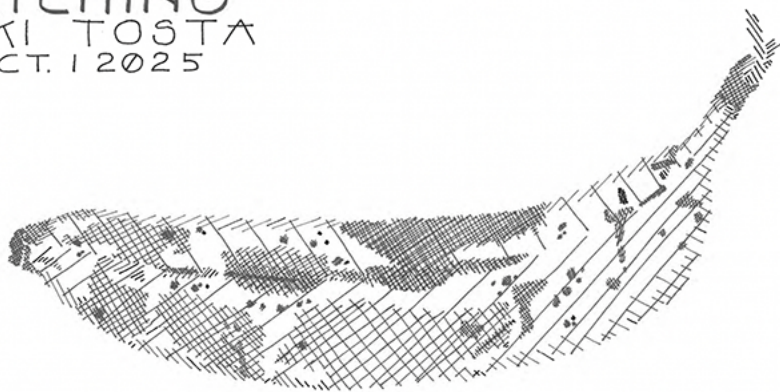

CONTOUR
NIKKI TOSTA
OCT. 1 2025



(I KNOW I MISPELLED!)

SCRIBBLING
NIKKI TOSTA
OCT. 1 2025



STIPPLING
NIKKI TOSTA
OCT. 1 2025



EBB & FLOW PLAZA

DORMITORY: TIEHINI

BIORETENTION AREA

SIDEWALK

DORMITORY: TSITQAWI


LEGEND

1. SHADED SEATING
2. WATER FEATURES
3. SHADED LAWN/STUDY AREA
4. OPEN LAWN/REC AREA
5. MAIN PATH
6. CHUMASH GARDEN
7. HAMMOCK AREA

SECTION "A-A" PERSPECTIVE

SCALE: 1"=10'-0"

OLIVE PASS

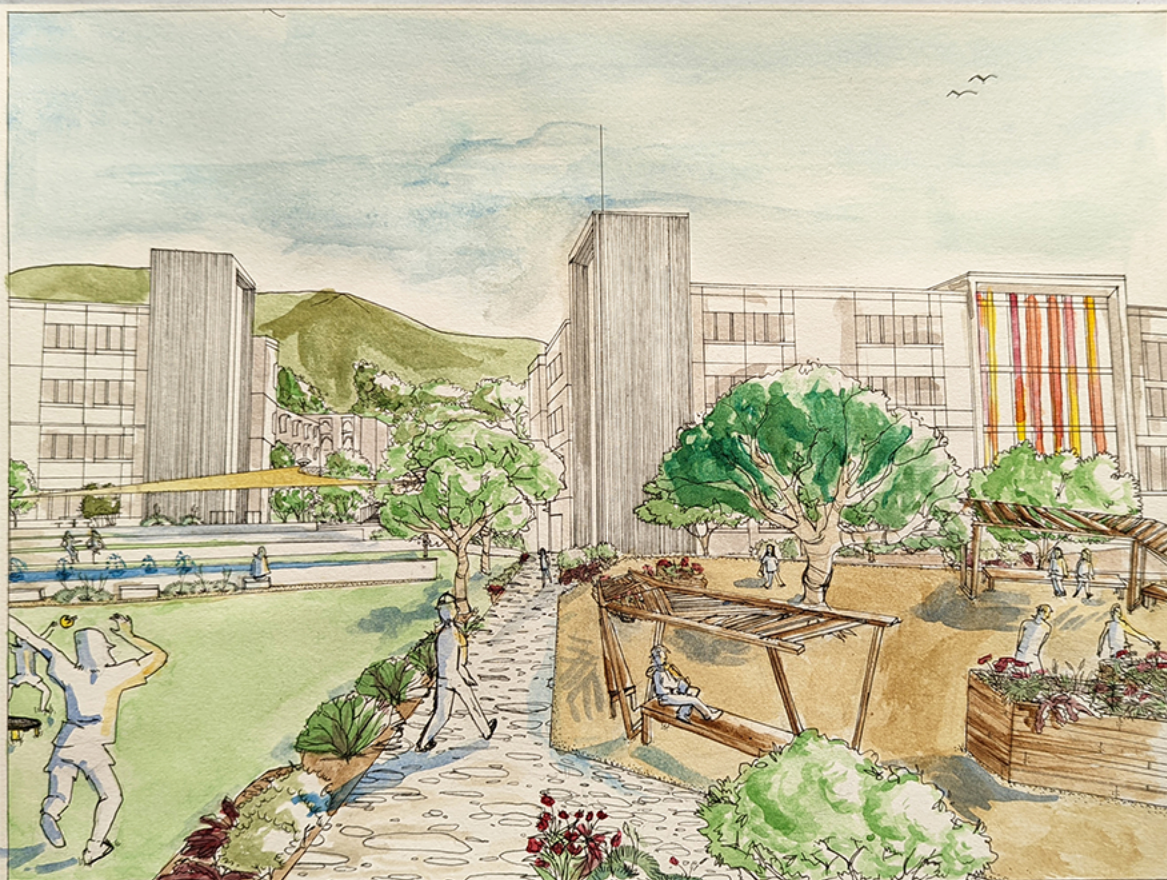


Dexter Patio

Phase 1 - Base Plan and Elevations of Existing Conditions


Location: Cal Poly, San Luis Obispo
Assigned: October 29, 2025
Delivered: November 3, 2025
Team: Gibson Page, Luke Neesmith

Scaled base plans, elevations, and observation diagrams of Dexter Patio including materials and plating schedules.

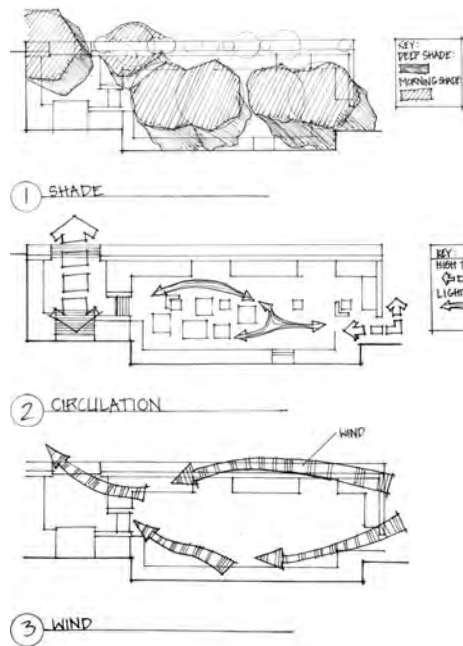

MATERIALS SCHEDULE				
TYPE	NAME	QUANTITY	SIZE (HxWxL)	
Furniture	4 Chair Table	5	2'9" x 6'9" x 6'4"	
	5 Chair Table	1	2'9" x 6'9" x 4'9"	
	6 Chair Table	1	2'9" x 9'4" x 6'9"	
	Standard Bench	1	1'8" x 1'7" x 4'9"	
	Curved Bench	2	2'10" x 1'5" x 4'9"	
	Backed Bench	1		
	'L' Bench	3	1'8" x 5'9" x 5'9"	
Planters	Round Square	2	2'7" x 4' x 4"	
	Circle	1	2' x 4' Planter	
Stairs	Main Entry Stairs	3	Rise: 5" Run: 12"	
	Side Entry Stairs	1	Rise: 5" Run: 12"	
Paving	Entry Pavement			
	Patio Paving			
Wall	Retaining Wall	20'	5' Tall	
	Adobe Wall	14'	2'2" Thick	

PLANTING SCHEDULE				
TYPE	BOTANICAL NAME	COMMON NAME	QUANTITY	SIZE (D)
TREE	Eriobotrya delavayi	Brown Loquat	7	5'-20'
	Arbutus sandoz	Strawberry Tree	5	6'-8'
	Platanus macrophylla	Tocumil	3	7-30'
	Ficus religiosa	Boj Tree	1	12'
	Salix babingtonii	Salix	1	9'
	Platanus racemosa	California Sycamore	4	50'
	Arbutus menziesii	Madrone	2	8'
	Salix elegans	Prunella Sage	1	4'
	Leucodendron laurifolium	Golden Greenbush	1	6'
	Calceolaria album	Breath of Heaven	4	2'-3'
SHRUB	Polypodium acrostichum	Sweet Fern Shrub	7	2'-3'
	Salix lasiolepis	Mexican Bush Sage	9	2'-3'
	Amelanchier alnifolia	Tall Korean Elm	7	1'-16'
	Muhlenbergia rigens	Deergrass	14	1'-3'
	Gnaphalium repens	Bird of Paradise	4	2'-5'
	Wisteria frutescens	Coast Wisteria	6	2'-5'
	Phoradendron leucocarpum	New Zealand Flax	2	1'-5'
	Viburnum tinus	Laurel	1	5'

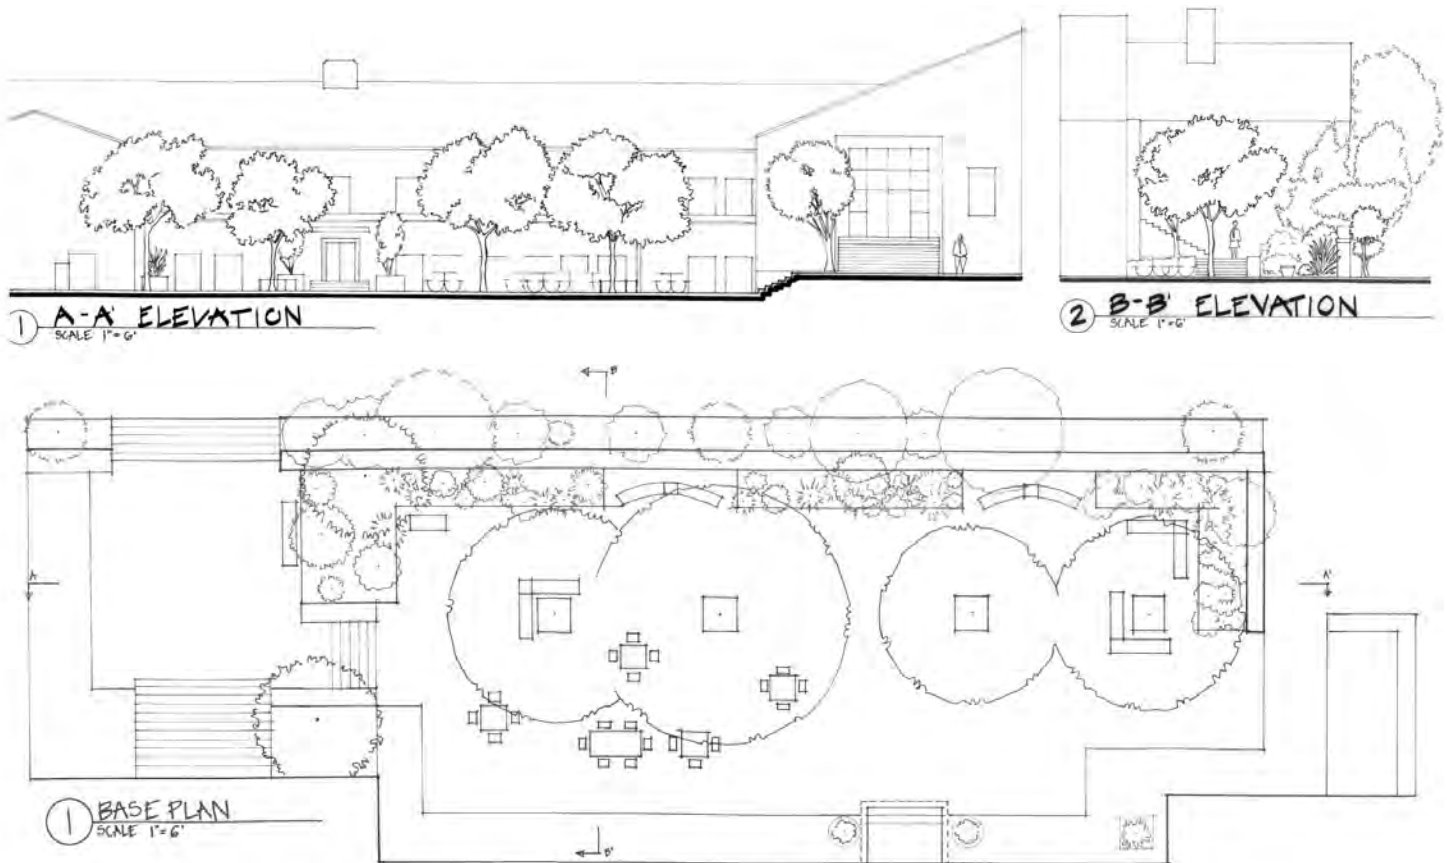

Dexter Patio

Phase 2 - Design Ideas

Location: Cal Poly, San Luis Obispo


Assigned: November 5, 2025

Delivered: November 14, 2025

Design concepts for the redesign of the Dexter Patio


PROS: • GOOD CIRCULATION
• OPEN AREA

CONS: • NOT ENOUGH SEPARATION
• SPLIT GATHERING SPACE

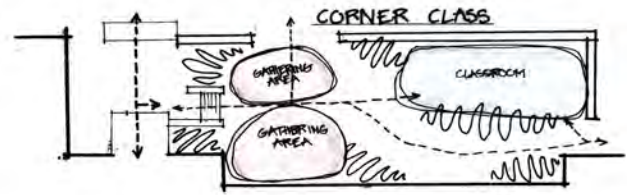

PROS: • SPLIT AREA EVENLY
• SPACES FAR AWAY


CONS: • BLOCKED FLOW
• NOT MUCH SECLUSION

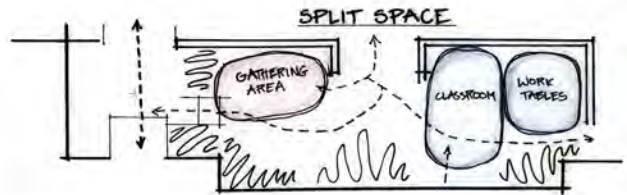

PROS: • GOOD FLOW
• INTERESTING SPACES

CONS: • PUSHES CIRCULATION
• DIFFICULT TO FIT PROGRAM ELEMENTS

CORRIDOR

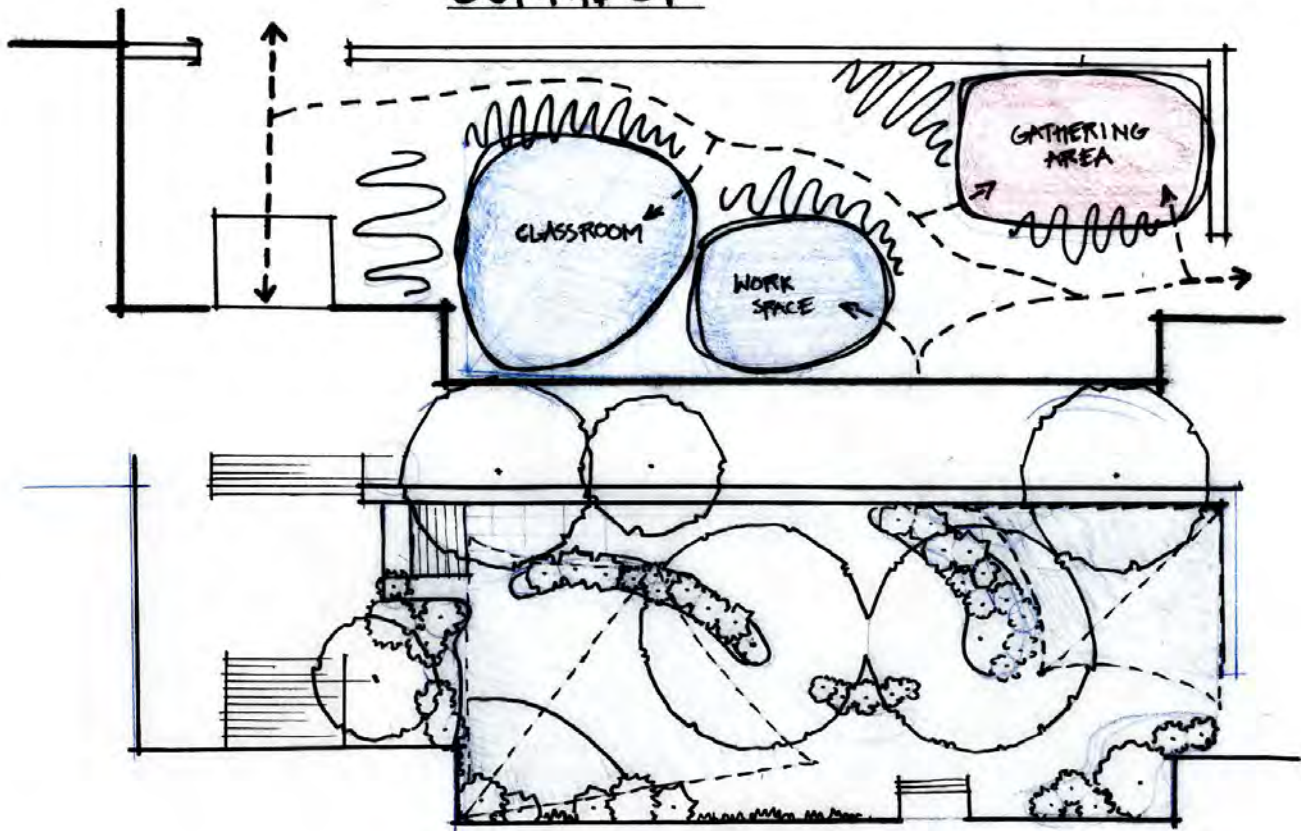

Dexter Patio


Phase 2 - Site Plan

Location: Cal Poly, San Luis Obispo

Assigned: November 5, 2025

Delivered: November 14, 2025

Site plan of the Dexter Patio redesign including plant and materials schedules.

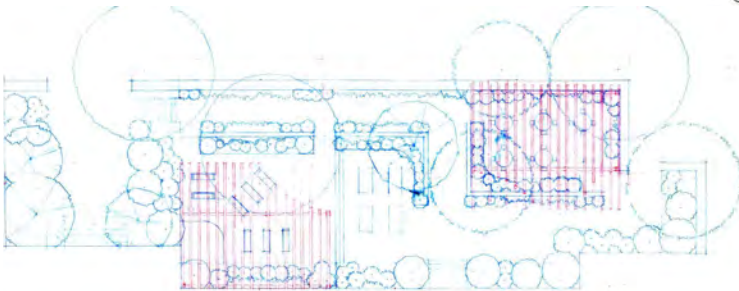


Site Plan Working Drawings

PLANT SCHEDULE

TYPE	BOTANICAL NAME	COMMON NAME	SIZE	QUANTITY
TREE	<i>Atbutus menziesii</i>	STRAWBERRY TREE	15'-20'	4
TREE	<i>Fraxinus velutina</i>	VELVET ASH	30'-35'	3
TREE	<i>Platanus racemosa</i>	WESTERN SYCAMORE	20'-25'	3
SHRUB	<i>Arctostaphylos</i> sp.	MANZANITA	3'	12
SHRUB	<i>Carpenteria californica</i>	BUSH ANEMONE	8'	10
SHRUB	<i>Ceanothus 'Concha'</i>	CONCHA LILAC	5'	12
SHRUB	<i>Epilobium</i> sp. 'Wayne's Silver'	WAYNE'S SILVER 'CALIFORNIA FLUSCHIA'	2'	40
SHRUB	<i>Lantana 'Christine'</i>	CHRISTINE'S PINK LANTANA	4'-5'	13
VINE	<i>Hedera helix</i>	NEEDLE POINT IVY		6

MATERIAL SCHEDULE

TYPE	NAME	QUANTITY	SIZE
SITE FURNITURE	BENCH	8	1'6" x 6'
	WORK TABLES	4	3' x 6'
	PICNIC TABLES	5	4' x 4'
STAIRS	8 STEP SET	2	1' RUN, 6" RISE
	2 STEP SET	3	1' RUN, 6" RISE
STRUCTURE	PERGOLA	2	6" x 6" REDWOOD
WALL	INNER WALL	3	5'H, 1"W
	OUTER WALL	3	5'H, 2"W

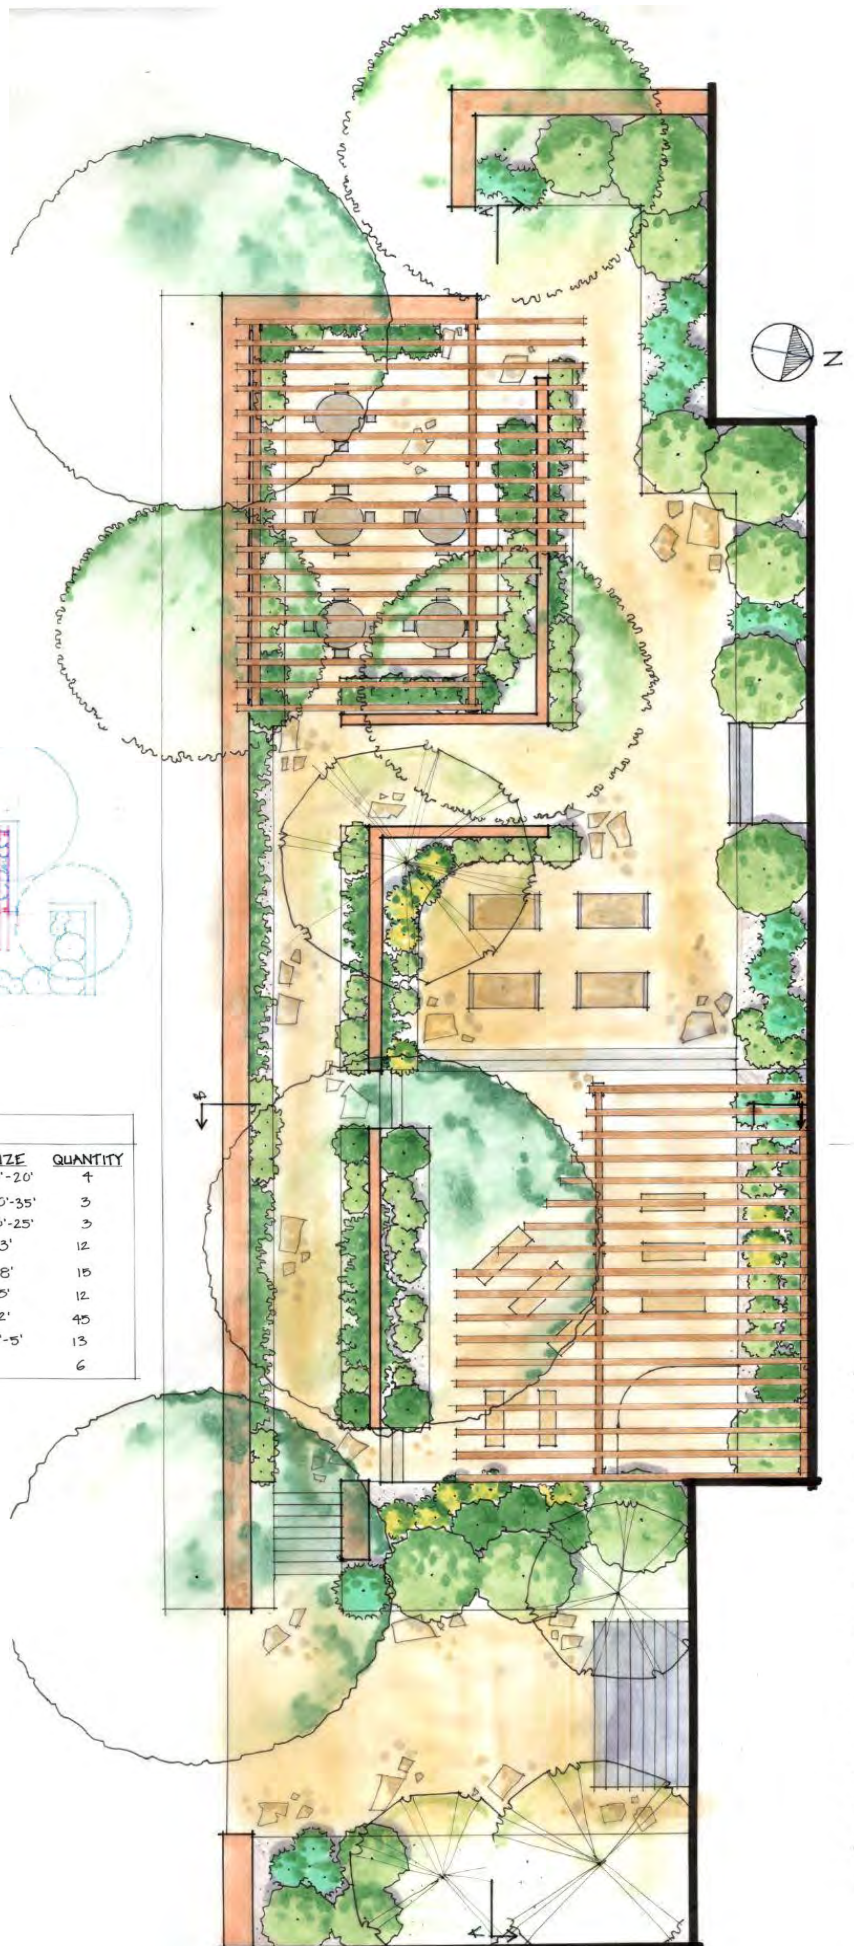

Dexter Patio




Phase 2 - Section / Elevation

Location: Cal Poly, San Luis Obispo

Assigned: November 5, 2025

Delivered: November 14, 2025

Elevation and sections of the Dexter Patio redesign.

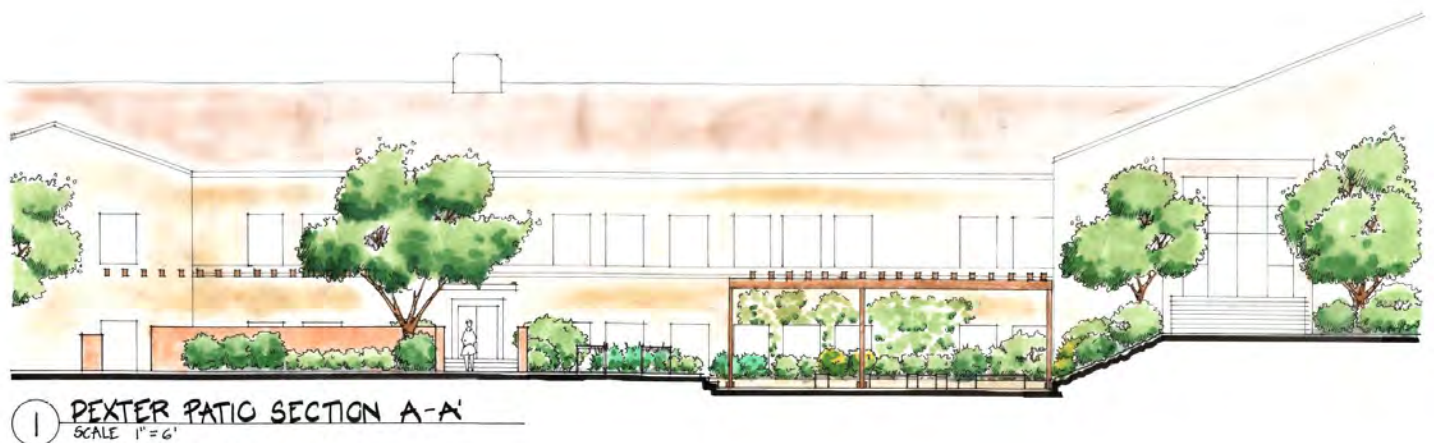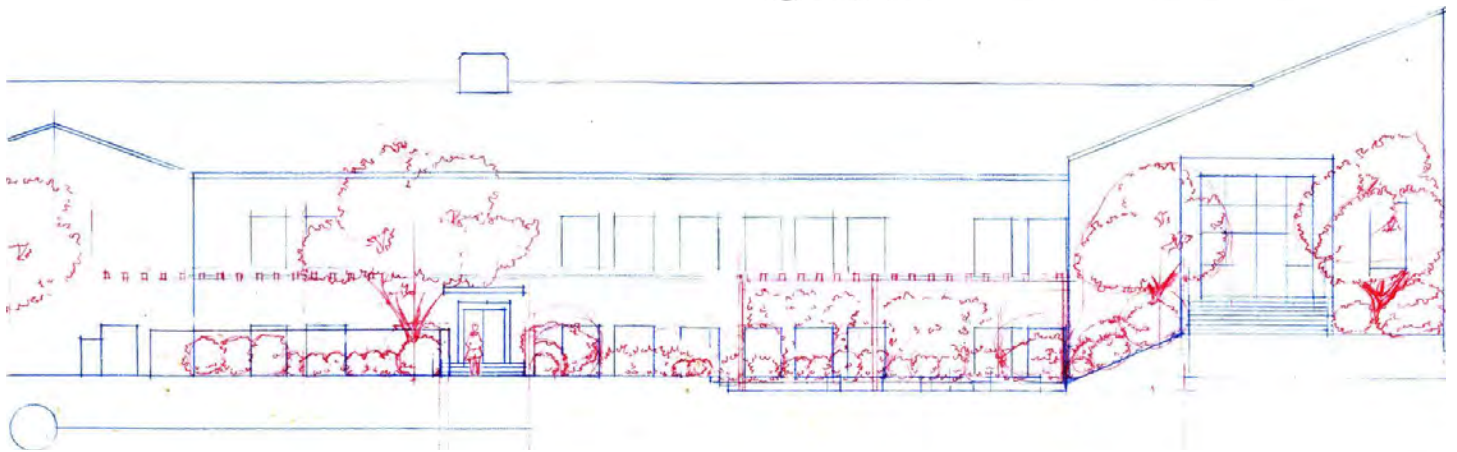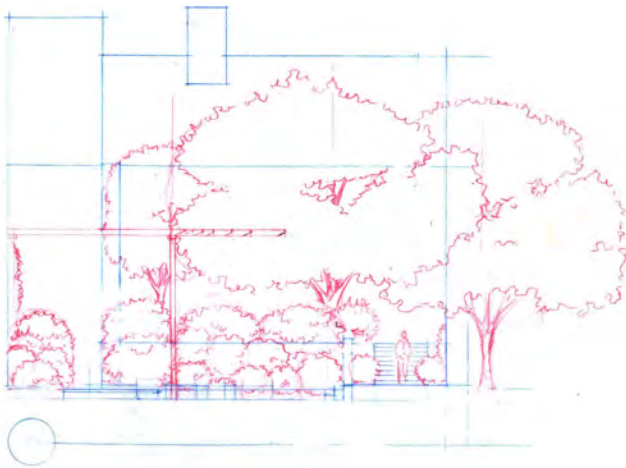

Dexter Patio


Phase 3 - Perspective

Location: Cal Poly, San Luis Obispo

Assigned: November 14, 2025

Delivered: November 21, 2025

Two point perspective of the design made from the plan and elevations, adding, furniture, and people with detailed foreground and simplified distant elements.

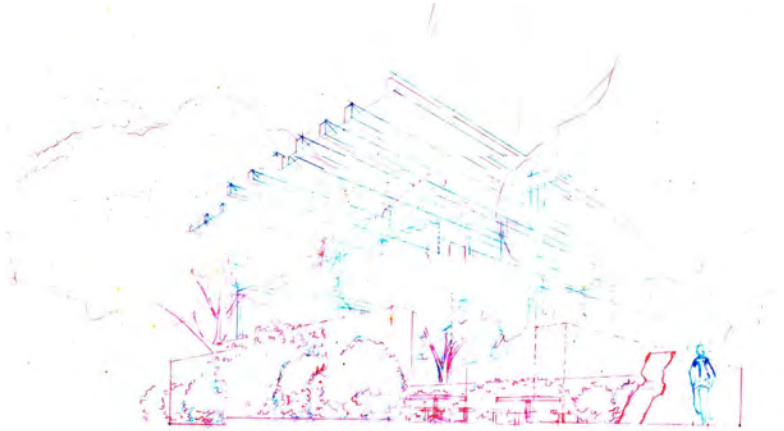

Dexter Patio

Phase 4 - Model

Location: Cal Poly, San Luis Obispo

Assigned: November 14, 2025

Delivered: November 21, 2025

Model of the Dexter Patio redesign.
Chipboard, moss, balsa wood.

