Vectorworks Educational Version

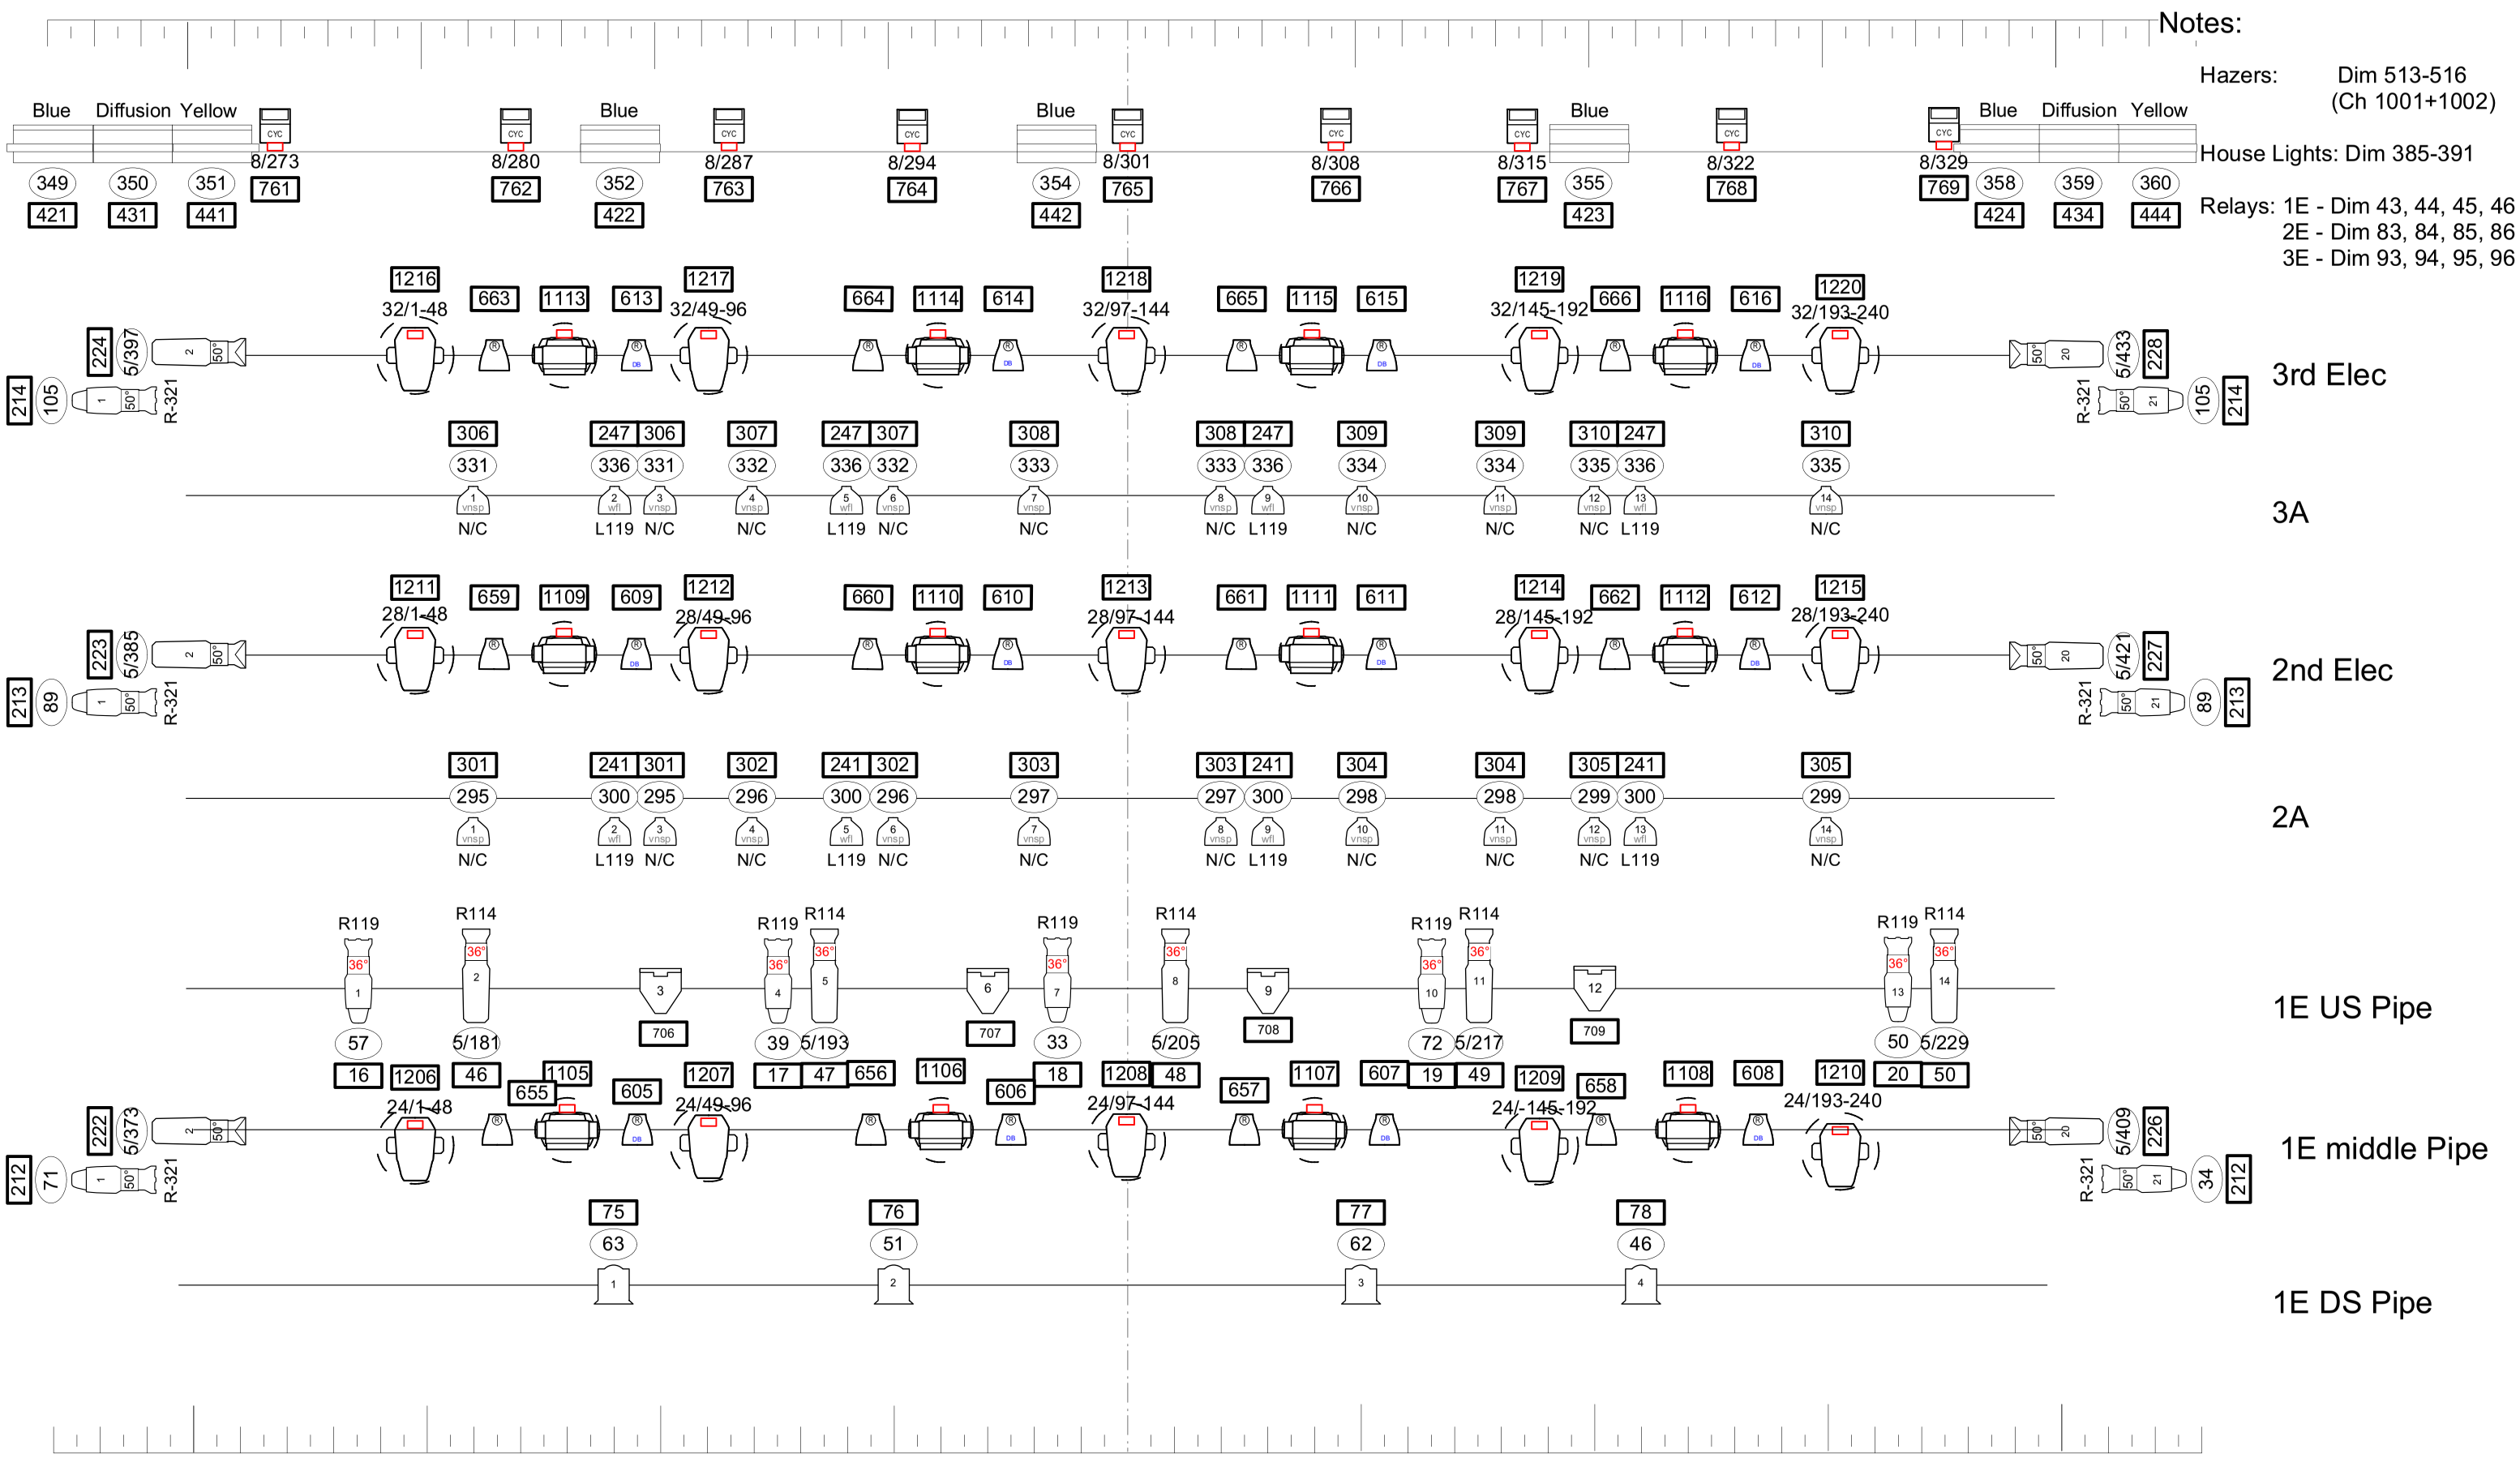

Notes:

Hazers: Dim 513-516 (Ch 1001+1002)

House Lights: Dim 385-391

Relays: 1E - Dim 43, 44, 45, 46
2E - Dim 83, 84, 85, 86
3E - Dim 93, 94, 95, 96

Vectorworks Educational Version